UNIT "E" — FIRST FLOOR ROOM FINISH SCHEDULE

NUMBER	NAME	FINISH FLOOR	BASE	HGT.	WALL COATING N	WALL COATING S	WALL COATING E	WALL COATING W	FINISH WALL	CEILING MATERIALS	HGT.	WINDOW STOOL	CEILING MOLD	REMARKS	FABRIC WALL COVERING N	FABRIC WALL COVERING S	FABRIC WALL COVERING E	FABRIC WALL COVERING W	NUMBER
E-101	TYPING	VINYL ASBESTOS	RUBBER	6'-1"	—	—	—	—	PLASTER	ACOUSTICAL TILE	9'-1"	METAL	—	*4' AT METAL ENCLOSURE	YES	YES	YES	YES	E-101
E-102	TYPING	VINYL ASBESTOS	RUBBER	6'-1"	—	—	—	—	PLASTER	ACOUSTICAL TILE	9'-1"	METAL	—	*4' AT METAL ENCLOSURE	YES	YES	YES	YES	E-102
E-103	TYPING	VINYL ASBESTOS	RUBBER	6'-1"	—	—	—	—	PLASTER	ACOUSTICAL TILE	9'-1"	METAL	—	*4' AT METAL ENCLOSURE	YES	YES	YES	YES	E-103
E-104	VESTIBULE	VINYL ASBESTOS	RUBBER	6'-1"	—	—	—	—	PLASTER	ACOUSTICAL TILE	9'-1"	—	—		YES	YES	YES	YES	E-104
E-105	STORAGE	VINYL ASBESTOS	RUBBER	6'-1"	—	—	—	—	PLASTER	PLASTER	9'-1"	METAL	—	*4' AT METAL ENCLOSURE	—	—	—	—	E-105
E-106	CUSTODIAN	CONCRETE	RUBBER	6'-1"	—	—	—	—	PLASTER	PLASTER	9'-1"	—	YES		—	—	—	—	E-106
E-107	OFFICE MACHINES	VINYL ASBESTOS	RUBBER	6'-1"	—	—	—	—	PLASTER	ACOUSTICAL TILE	9'-1"	METAL	—	*4' AT METAL ENCLOSURE	YES	YES	YES	YES	E-107
E-108	STORAGE	CONCRETE	RUBBER	6'-1"	—	—	—	—	LIGHTWEIGHT BLOCK	PLASTER	8'-1"	—	YES		—	—	—	—	E-108
E-109	ENTRY	TERRAZZO	RUBBER	6'-1"	—	—	—	—	PLASTER	ACOUSTICAL TILE	9'-1"	—	—		YES	YES	YES	YES	E-109
E-110	CONFERENCE	VINYL ASBESTOS	RUBBER	6'-1"	—	—	—	—	PLASTER	ACOUSTICAL TILE	8'-1"	—	—	*4' AT METAL ENCLOSURE	YES	YES	YES	YES	E-110
E-111	WORK ROOM	VINYL ASBESTOS	RUBBER	6'-1"	—	—	—	—	PLASTER	ACOUSTICAL TILE	8'-1"	—	—	*4' AT METAL ENCLOSURE	YES	YES	YES	YES	E-111
E-112	ART SUPPLY & SALES	VINYL ASBESTOS	RUBBER	6'-1"	—	—	—	—	PLASTER	ACOUSTICAL TILE	9'-1"	—	—		YES	YES	YES	YES	E-112
E-113	ART DEPARTMENT OFFICE	VINYL ASBESTOS	RUBBER	6'-1"	—	—	—	—	PLASTER	ACOUSTICAL TILE	9'-1"	—	—		YES	YES	YES	YES	E-113
E-114	CORRIDOR	TERRAZZO	RUBBER	6'-1"	—	—	—	—	PLASTER	ACOUSTICAL TILE	9'-1"	—	—		YES	YES	YES	YES	E-114
E-115	CLASSROOM	VINYL ASBESTOS	RUBBER	6'-1"	—	—	—	—	PLASTER	ACOUSTICAL TILE	9'-1"	—	—	*4' AT METAL ENCLOSURE	YES	YES	YES	YES	E-115
E-116	R.O.T.C. OFFICE	VINYL ASBESTOS	RUBBER	6'-1"	—	—	—	—	PLASTER	ACOUSTICAL TILE	8'-1"	—	—	*4' AT METAL ENCLOSURE	YES	YES	YES	YES	E-116
E-117	ARMS ROOM	CONCRETE	RUBBER	6'-1"	—	—	—	—	CONCRETE BLOCK	PLASTER	9'-1"	—	YES		—	—	—	—	E-117
E-118	DELETED																		E-118
E-119	CORRIDOR	TERRAZZO	RUBBER	6'-1"	—	—	—	—	PLASTER	ACOUSTICAL TILE	9'-1"	—	—		YES	YES	YES	YES	E-119
E-120	CLASSROOM	VINYL ASBESTOS	RUBBER	6'-1"	—	—	—	—	PLASTER	ACOUSTICAL TILE	9'-1"	—	—	*4' AT METAL ENCLOSURE	YES	YES	YES	YES	E-120
E-121	CLASSROOM	VINYL ASBESTOS	RUBBER	6'-1"	—	—	—	—	PLASTER	ACOUSTICAL TILE	9'-1"	—	—	*4' AT METAL ENCLOSURE	YES	YES	YES	YES	E-121
E-122	CORRIDOR	TERRAZZO	RUBBER	6'-1"	—	—	—	—	PLASTER	ACOUSTICAL TILE	9'-1"	—	—		YES	YES	YES	YES	E-122
E-123	BUSINESS DEPARTMENT WORKROOM	VINYL ASBESTOS	RUBBER	6'-1"	—	—	—	—	PLASTER	ACOUSTICAL TILE	9'-1"	—	—		YES	YES	YES	YES	E-123
E-124	STORAGE	VINYL ASBESTOS	RUBBER	6'-1"	—	—	—	—	PLASTER	PLASTER	8'-10"	—	YES		—	—	—	—	E-124
E-125	DELETED																		E-125
E-126	DEPARTMENT HEAD	VINYL ASBESTOS	RUBBER	6'-1"	—	—	—	—	PLASTER	ACOUSTICAL TILE	8'-5"	—	—		YES	YES	YES	YES	E-126
E-127	GIRLS	TERRAZZO	QUARRY TILE	8'-1"	YES	YES	YES	YES	LIGHTWEIGHT BLOCK	KEENES CEMENT PLASTER	9'-1"	—	YES		—	—	—	—	E-127
E-128	PIPE SPACE	CONCRETE	———	———	—	—	—	—	EXPOSED CONSTRUCTION	EXPOSED CONSTRUCTION	*	—	—	*TO BOTTOM OF STEEL JOIST	—	—	—	—	E-128
E-129	BOYS	TERRAZZO + QUARRY TILE	QUARRY TILE	8'-1"	YES	YES	YES	YES	LIGHTWEIGHT BLOCK	KEENES CEMENT PLASTER	9'-1"	—	YES	*CERAMIC FLOOR TILE AT URINALS	—	—	—	—	E-129
E-130	BOOK STORE	VINYL ASBESTOS	RUBBER	6'-1"	—	—	—	—	PLASTER	ACOUSTICAL TILE	9'-1"	—	—		YES	YES	YES	YES	E-130
E-131	ELEVATOR	———	———	———	—	—	—	—	LIGHTWEIGHT BLOCK	EXPOSED CONSTRUCTION	*	—	—	*SEE SECTION, SHT. A-6.2	—	—	—	—	E-131
E-132	VESTIBULE	CONCRETE	RUBBER	6'-1"	—	—	—	—	LIGHTWEIGHT BLOCK	PLASTER	9'-1"	—	YES		—	—	—	—	E-132
E-133	STUDY	VINYL ASBESTOS	RUBBER	6'-1"	—	—	—	—	PLASTER	ACOUSTICAL TILE	9'-1"	—	—		YES	YES	YES	YES	E-133
E-134	GIRLS REST ROOM	VINYL ASBESTOS	RUBBER	6'-1"	—	—	—	—	PLASTER	ACOUSTICAL TILE	9'-1"	—	—		YES	YES	YES	YES	E-134
E-135	TOILET	VINYL ASBESTOS	CERAMIC TILE COVE	8'-3"	—	—	—	—	CERAMIC TILE + PLASTER ABOVE	KEENES CEMENT PLASTER	9'-1"	—	YES	* TOP HEIGHT AT 9'-1" ABOVE FINISH FLOOR	YES	YES	YES	YES	E-135
E-136	TOILET	VINYL ASBESTOS	CERAMIC TILE COVE	8'-3"	—	—	—	—	CERAMIC TILE + PLASTER ABOVE	KEENES CEMENT PLASTER	9'-1"	—	YES	* TOP HEIGHT AT 9'-1" ABOVE FINISH FLOOR	YES	YES	YES	YES	E-136
E-137	BOYS REST ROOM	VINYL ASBESTOS	RUBBER	6'-1"	—	—	—	—	PLASTER	ACOUSTICAL TILE	9'-1"	—	—		YES	YES	YES	YES	E-137
E-138	EXAMINATION	VINYL ASBESTOS	RUBBER	6'-1"	—	—	—	—	PLASTER	ACOUSTICAL TILE	9'-1"	—	—		YES	YES	YES	YES	E-138
E-139	WAITING	VINYL ASBESTOS	RUBBER	6'-1"	—	—	—	—	PLASTER	ACOUSTICAL TILE	9'-1"	—	—		YES	YES	YES	YES	E-139
E-140	STORAGE	VINYL ASBESTOS	RUBBER	6'-1"	—	—	—	—	PLASTER	PLASTER	9'-1"	—	YES		—	—	—	—	E-140
E-141	JANITOR	CONCRETE	RUBBER	6'-1"	—	—	—	—	PLASTER	PLASTER	9'-1"	—	YES		—	—	—	—	E-141
E-142	CORRIDOR	TERRAZZO	RUBBER	6'-1"	—	—	—	—	PLASTER	ACOUSTICAL TILE	9'-1"	—	—		YES	YES	YES	YES	E-142
E-143	STORAGE	CONCRETE	RUBBER	6'-1"	—	—	—	—	LIGHTWEIGHT BLOCK	PLASTER	9'-1"	—	YES		—	—	—	—	E-143
.1E	STAIR	TERRAZZO	RUBBER	6'-1"	—	—	—	—	FACE BRICK	ACOUSTICAL TILE	*	—	—	* SEE SECTION, SHT. A-6.1	—	—	—	—	1E
.2E	STAIR	TERRAZZO	RUBBER	6'-1"	—	—	—	—	FACE BRICK	ACOUSTICAL TILE	*	—	—	* SEE SECTION, SHT. A-6.1	—	—	—	—	2E
3E	TUNNEL STAIR	CONCRETE	RUBBER	6'-1"	—	—	—	—	CONCRETE BLOCK	PLASTER	*	—	YES	*ACE SECTION, SHT. A-6.1	—	—	—	—	3E

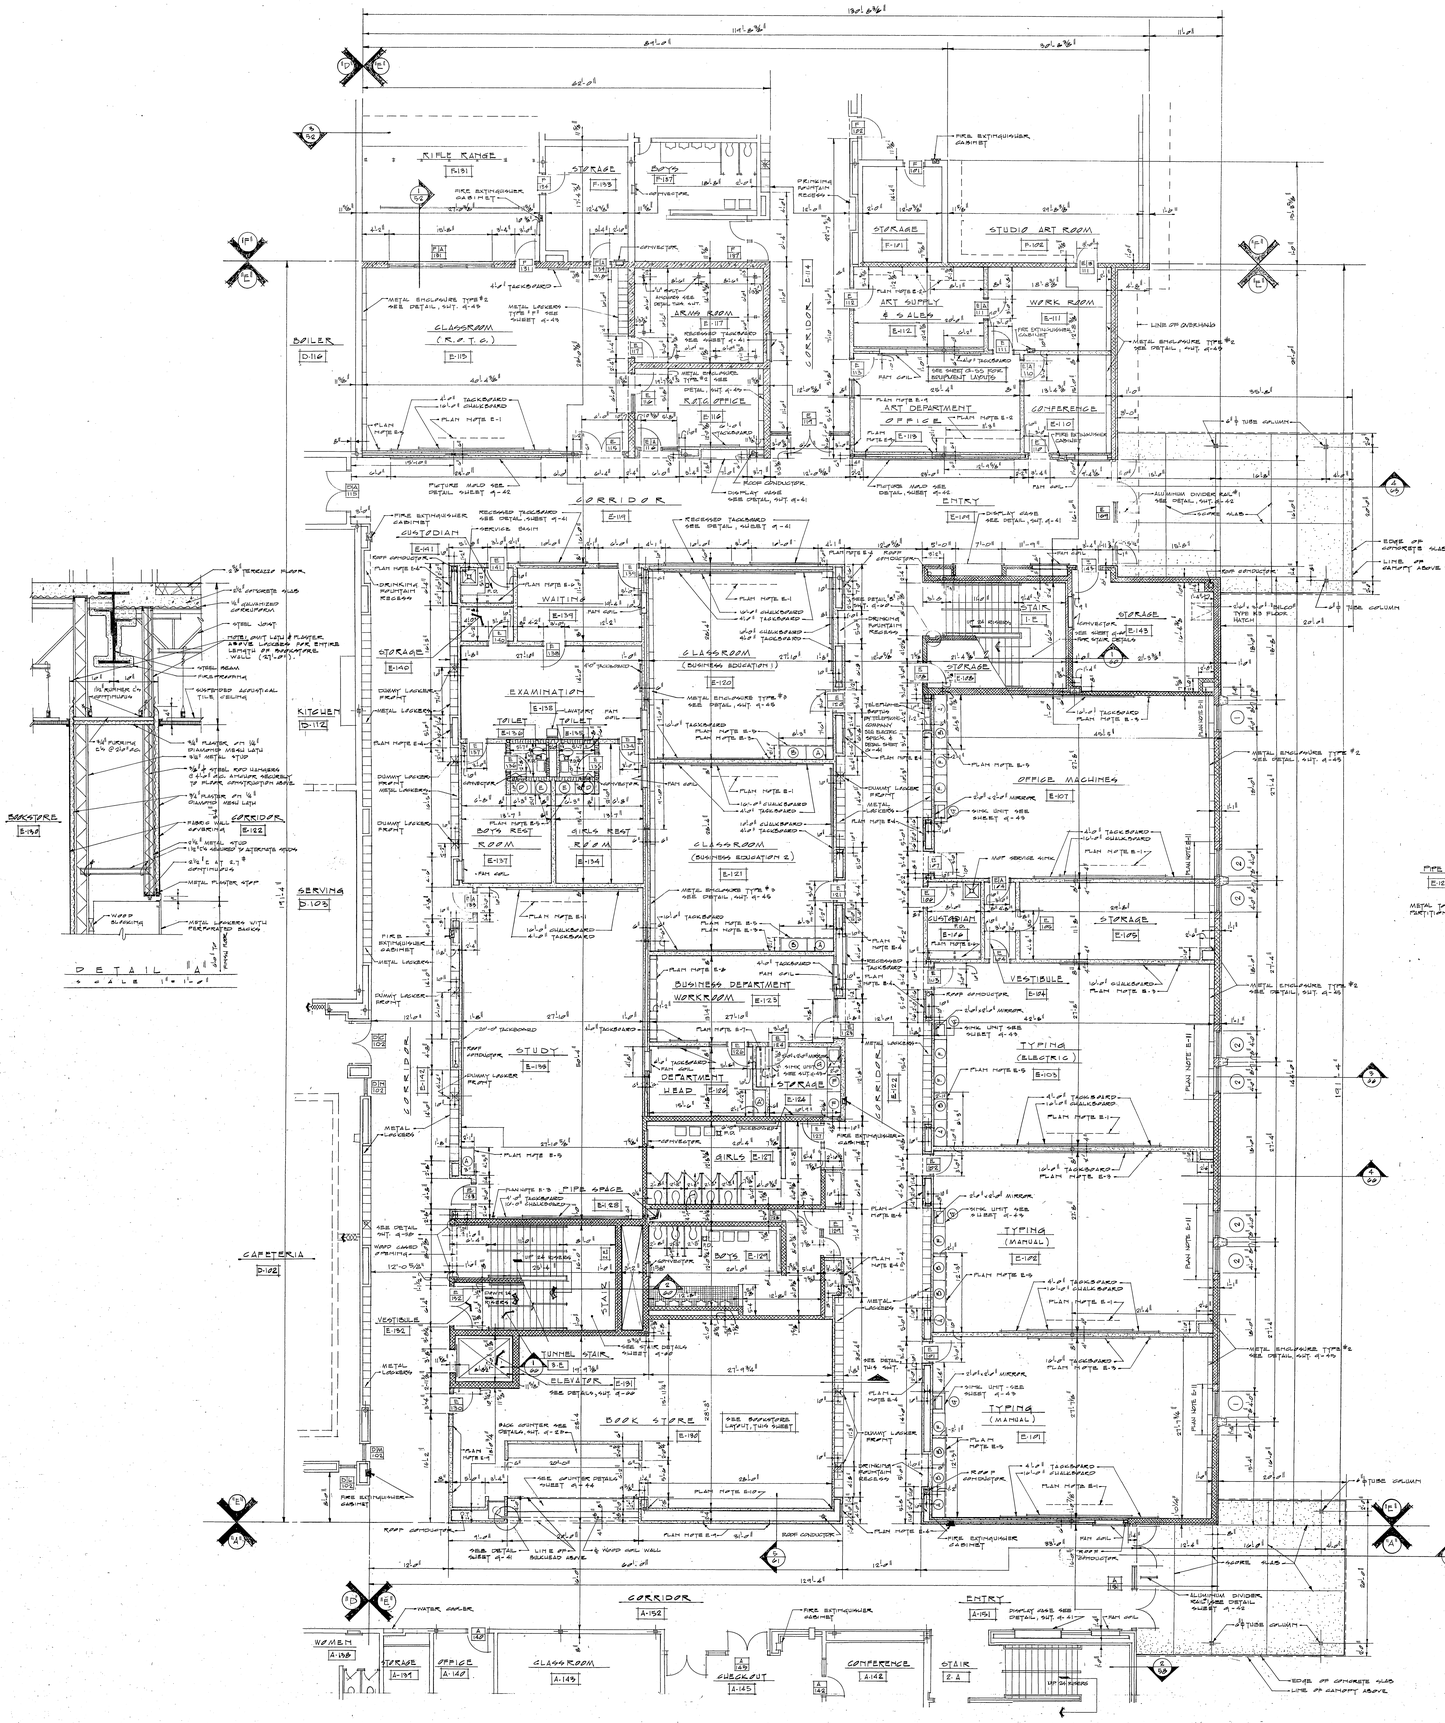

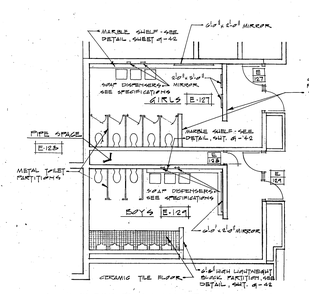

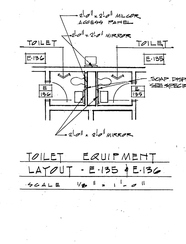

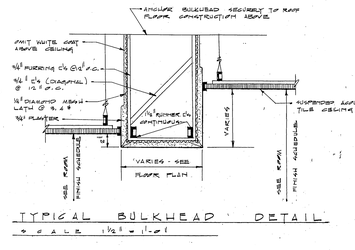

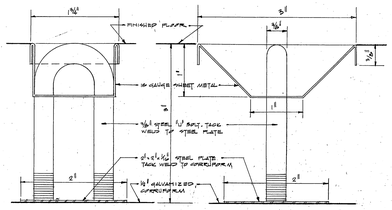

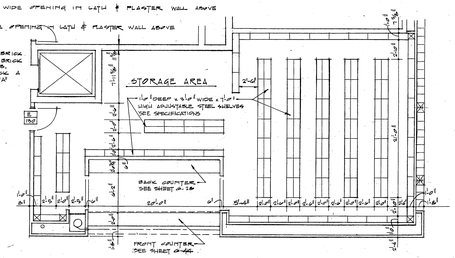

UNIT "E" FIRST FLOOR PLAN NOTES

E-1 PROVIDE 1'-6" WOOD BLOCKING ABOVE CEILING FOR PROJECTION SCREEN ANCHOR. LOCATION IN CEILING TO BE AS SHOWN ON THE DRAWINGS AND AS DIRECTED BY THE ARCHITECT. SEE DETAIL, SHEET A-4.6.

E-2 PROVIDE A METAL LATH & PLASTER BULKHEAD AT 7'-10" ABOVE FINISH FLOOR. SEE DETAIL, SHEET A-4.4.

E-3 ASBESTOS ENCLOSURE TO PROVIDE PENCIL SHARPENER SUPPORT. LOCATION TO BE AS SHOWN ON PLAN & AS DIRECTED BY THE ARCHITECT. SEE DETAIL, SHEET A-4.5.

E-4 PROVIDE A 6'-0" x 1'-0" OPENING IN METAL LATH & PLASTER WALL FOR RETURN AIR GRILLE BY MECHANICAL CONTRACTOR. HEAD OF OPENING TO BE AT 11'-0" ABOVE FINISH FLOOR.

E-5 PROVIDE A METAL LATH & PLASTER BULKHEAD AT 7'-0" ABOVE FINISH FLOOR. SEE DETAIL, SHEET A-4.5.

E-6 PROVIDE 1'-0" DEEP WOOD SUBWING & SHELVES HIGH. SHELVES TO BE 3/4" FIR PLYWOOD WITH 3/4" x 3 1/2" LUMBERYARD EDGING. BOTTOM SHELF TO BE 9'-0" ABOVE FLOOR AND 1'-6" O.C. VERTICALLY THEREAFTER. SUPPORTS TO BE AT WALLS AND 4'-0" O.C.

E-7 PROVIDE 1'-0" DEEP WOOD SHELF WITH SUPPORTS A MAXIMUM OF 6'-0" O.C. PROVIDE CLOTHES POLE BELOW WITH SUPPORTS A MAXIMUM OF 6'-0" O.C. SHELF TO BE FIR PLYWOOD WITH 3/4" x 3/4" LUMBERYARD EDGE.

E-8 PROVIDE 1'-0" DEEP x 6'-0" HIGH WOOD SUBWING UNITS AND FILLERS AS REQUIRED. (CONCEAL PIPING) PROVIDE METAL LATH AND PLASTER BULKHEAD AT 11'-0" ABOVE FINISH FLOOR.

E-9 PROVIDE A 1'-0" HIGH x 10'-0" WIDE OPENING IN LATH & PLASTER WALL ABOVE FINISH CEILING.

E-10 PROVIDE A 6'-0" HIGH x 6'-0" WIDE OPENING IN LATH & PLASTER WALL ABOVE FINISH CEILING.

E-11 PROVIDE WOOD BACKED CERAMIC BRICK BACKUP AT ALL WINDOWS. EXTEND BRICK 1'-0" BEYOND EACH WINDOW JAMB. TAPER WITH HIGH LIGHTWEIGHT BLOCK A MINIMUM OF 8" x 8". SEE DETAILS AT SHEET A-4.5.

MATERIAL INDICATIONS
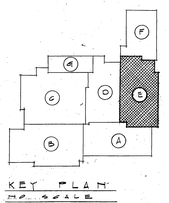
CONCRETE
CONCRETE BLOCK
LIGHTWEIGHT BLOCK
FACE BRICK
FIRE BRICK
STONE
TERRAZZO
MARBLE
PLASTER
WOOD BLOCKING
FINISHED WOOD
SOUNDPROOF WALL